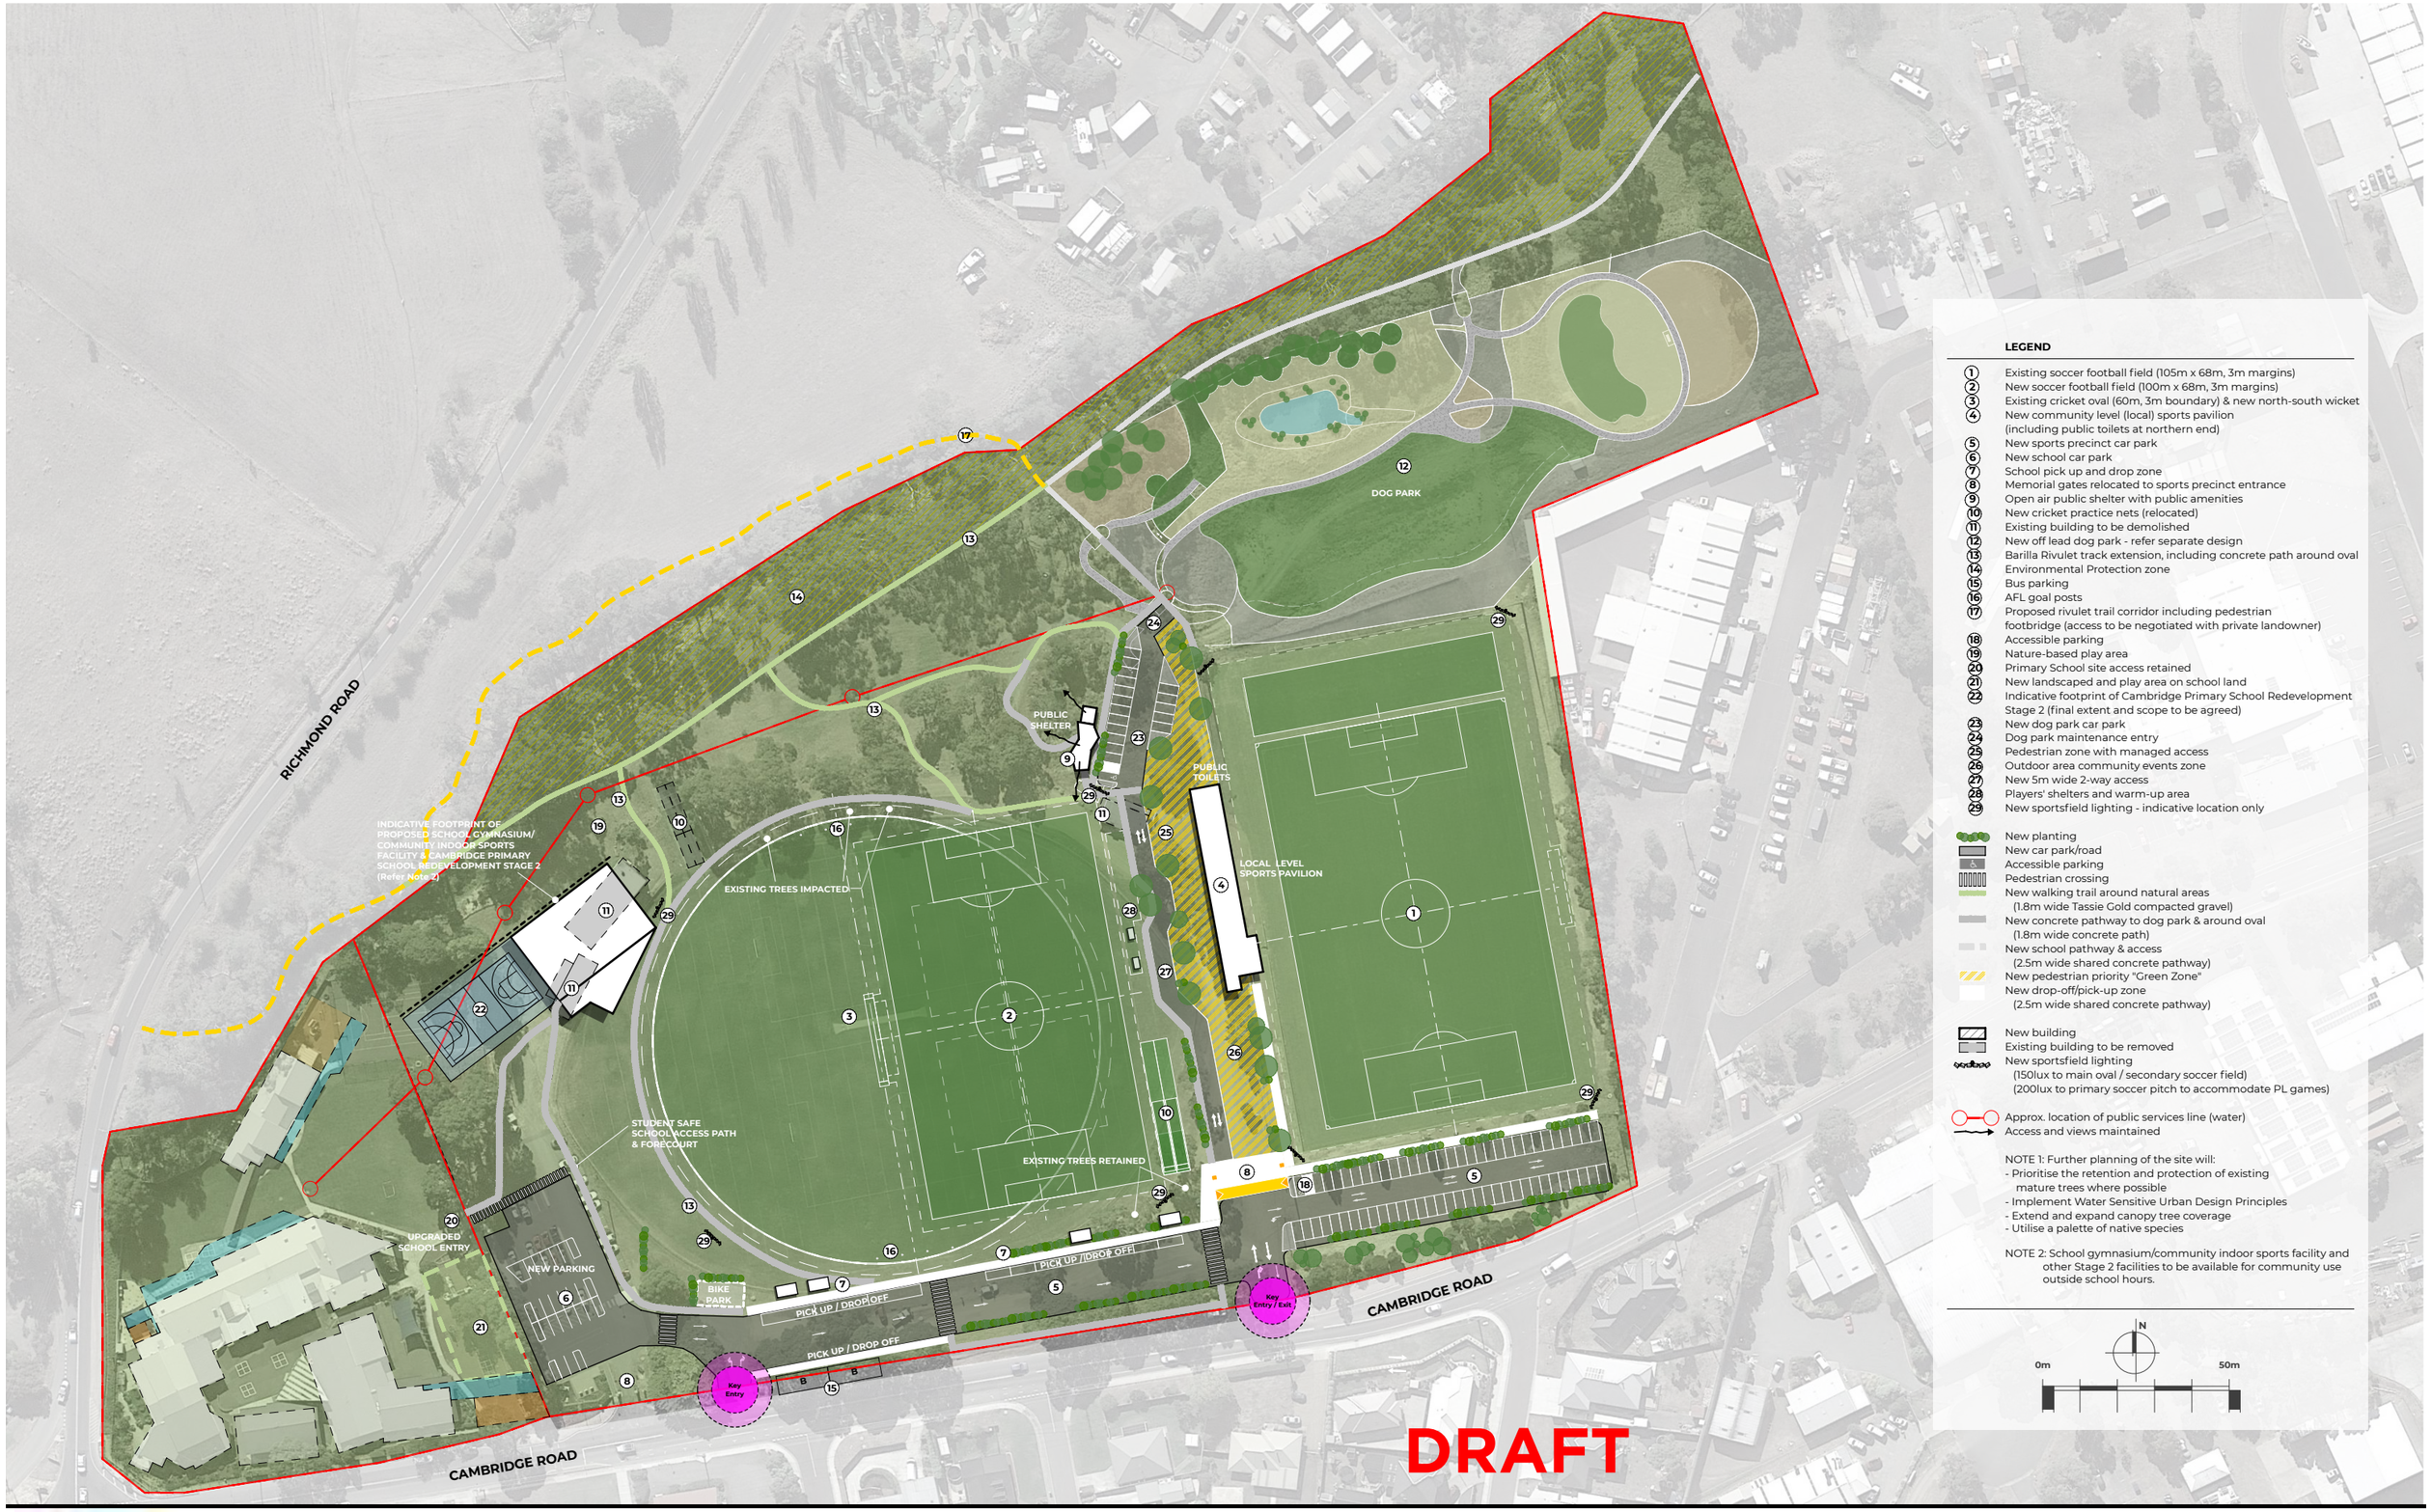

LEGEND

1. Existing soccer football field (105m x 68m, 3m margins)
2. New soccer football field (100m x 68m, 3m margins)
3. Existing cricket oval (60m, 3m boundary) & new north-south wicket
4. New community level (local) sports pavilion (including public toilets at northern end)
5. New sports precinct car park
6. New school car park
7. School pick up and drop zone
8. Memorial gates relocated to sports precinct entrance
9. Open air public shelter with public amenities
10. New cricket practice nets (relocated)
11. Existing building to be demolished
12. New off lead dog park - refer separate design
13. Barilla Rivulet track extension, including concrete path around oval
14. Environmental Protection zone
15. Bus parking
16. AFL goal posts
17. Proposed rivulet trail corridor including pedestrian footbridge (access to be negotiated with private landowner)
18. Accessible parking
19. Nature-based play area
20. Primary School site access retained
21. New landscaped and play area on school land
22. Indicative footprint of Cambridge Primary School Redevelopment Stage 2 (final extent and scope to be agreed)
23. New dog park car park
24. Dog park maintenance entry
25. Pedestrian zone with managed access
26. Outdoor area community events zone
27. New 5m wide 2-way access
28. Players' shelters and warm-up area
29. New sportsfield lighting - indicative location only

- New planting
- New car park/road
- Accessible parking
- Pedestrian crossing
- New walking trail around natural areas (1.8m wide Tassie Gold compacted gravel)
- New concrete pathway to dog park & around oval (1.8m wide concrete path)
- New school pathway & access (2.5m wide shared concrete pathway)
- New pedestrian priority "Green Zone"
- New drop-off/pick-up zone (2.5m wide shared concrete pathway)
- New building
- Existing building to be removed
- New sportsfield lighting (150lux to main oval / secondary soccer field) (200lux to primary soccer pitch to accommodate PL games)
- Approx. location of public services line (water)
- Access and views maintained

NOTE 1: Further planning of the site will:
- Prioritise the retention and protection of existing mature trees where possible
- Implement Water Sensitive Urban Design Principles
- Extend and expand canopy tree coverage
- Utilise a palette of native species

NOTE 2: School gymnasium/community indoor sports facility and other Stage 2 facilities to be available for community use outside school hours.

N

0m 50m

CAMBRIDGE MEMORIAL OVAL MASTER PLAN

MASTER PLAN - PRELIMINARY CONCEPT PC01

Project No.: 24678

Client: CITY OF CLARENCE

Location: CAMBRIDGE OVAL CAMBRIDGE ROAD CAMBRIDGE TASMAINIA 7170 AUSTRALIA

RevID	Description	Date	Chk.	Auth.
B	ISSUE FOR COUNCIL MEETING	04-02-2025	DG	DG
A	ISSUE FOR REVIEW	29-11-2024	DG	DG

Name: CAMBRIDGE MEMORIAL OVAL MASTERPLAN - OVERALL

Date: Tuesday, 4 February 2025

Scale: 1:800 @ A1 / 1:1600 @ A3

Sheet / Revision: **MP_ 1.0/B**

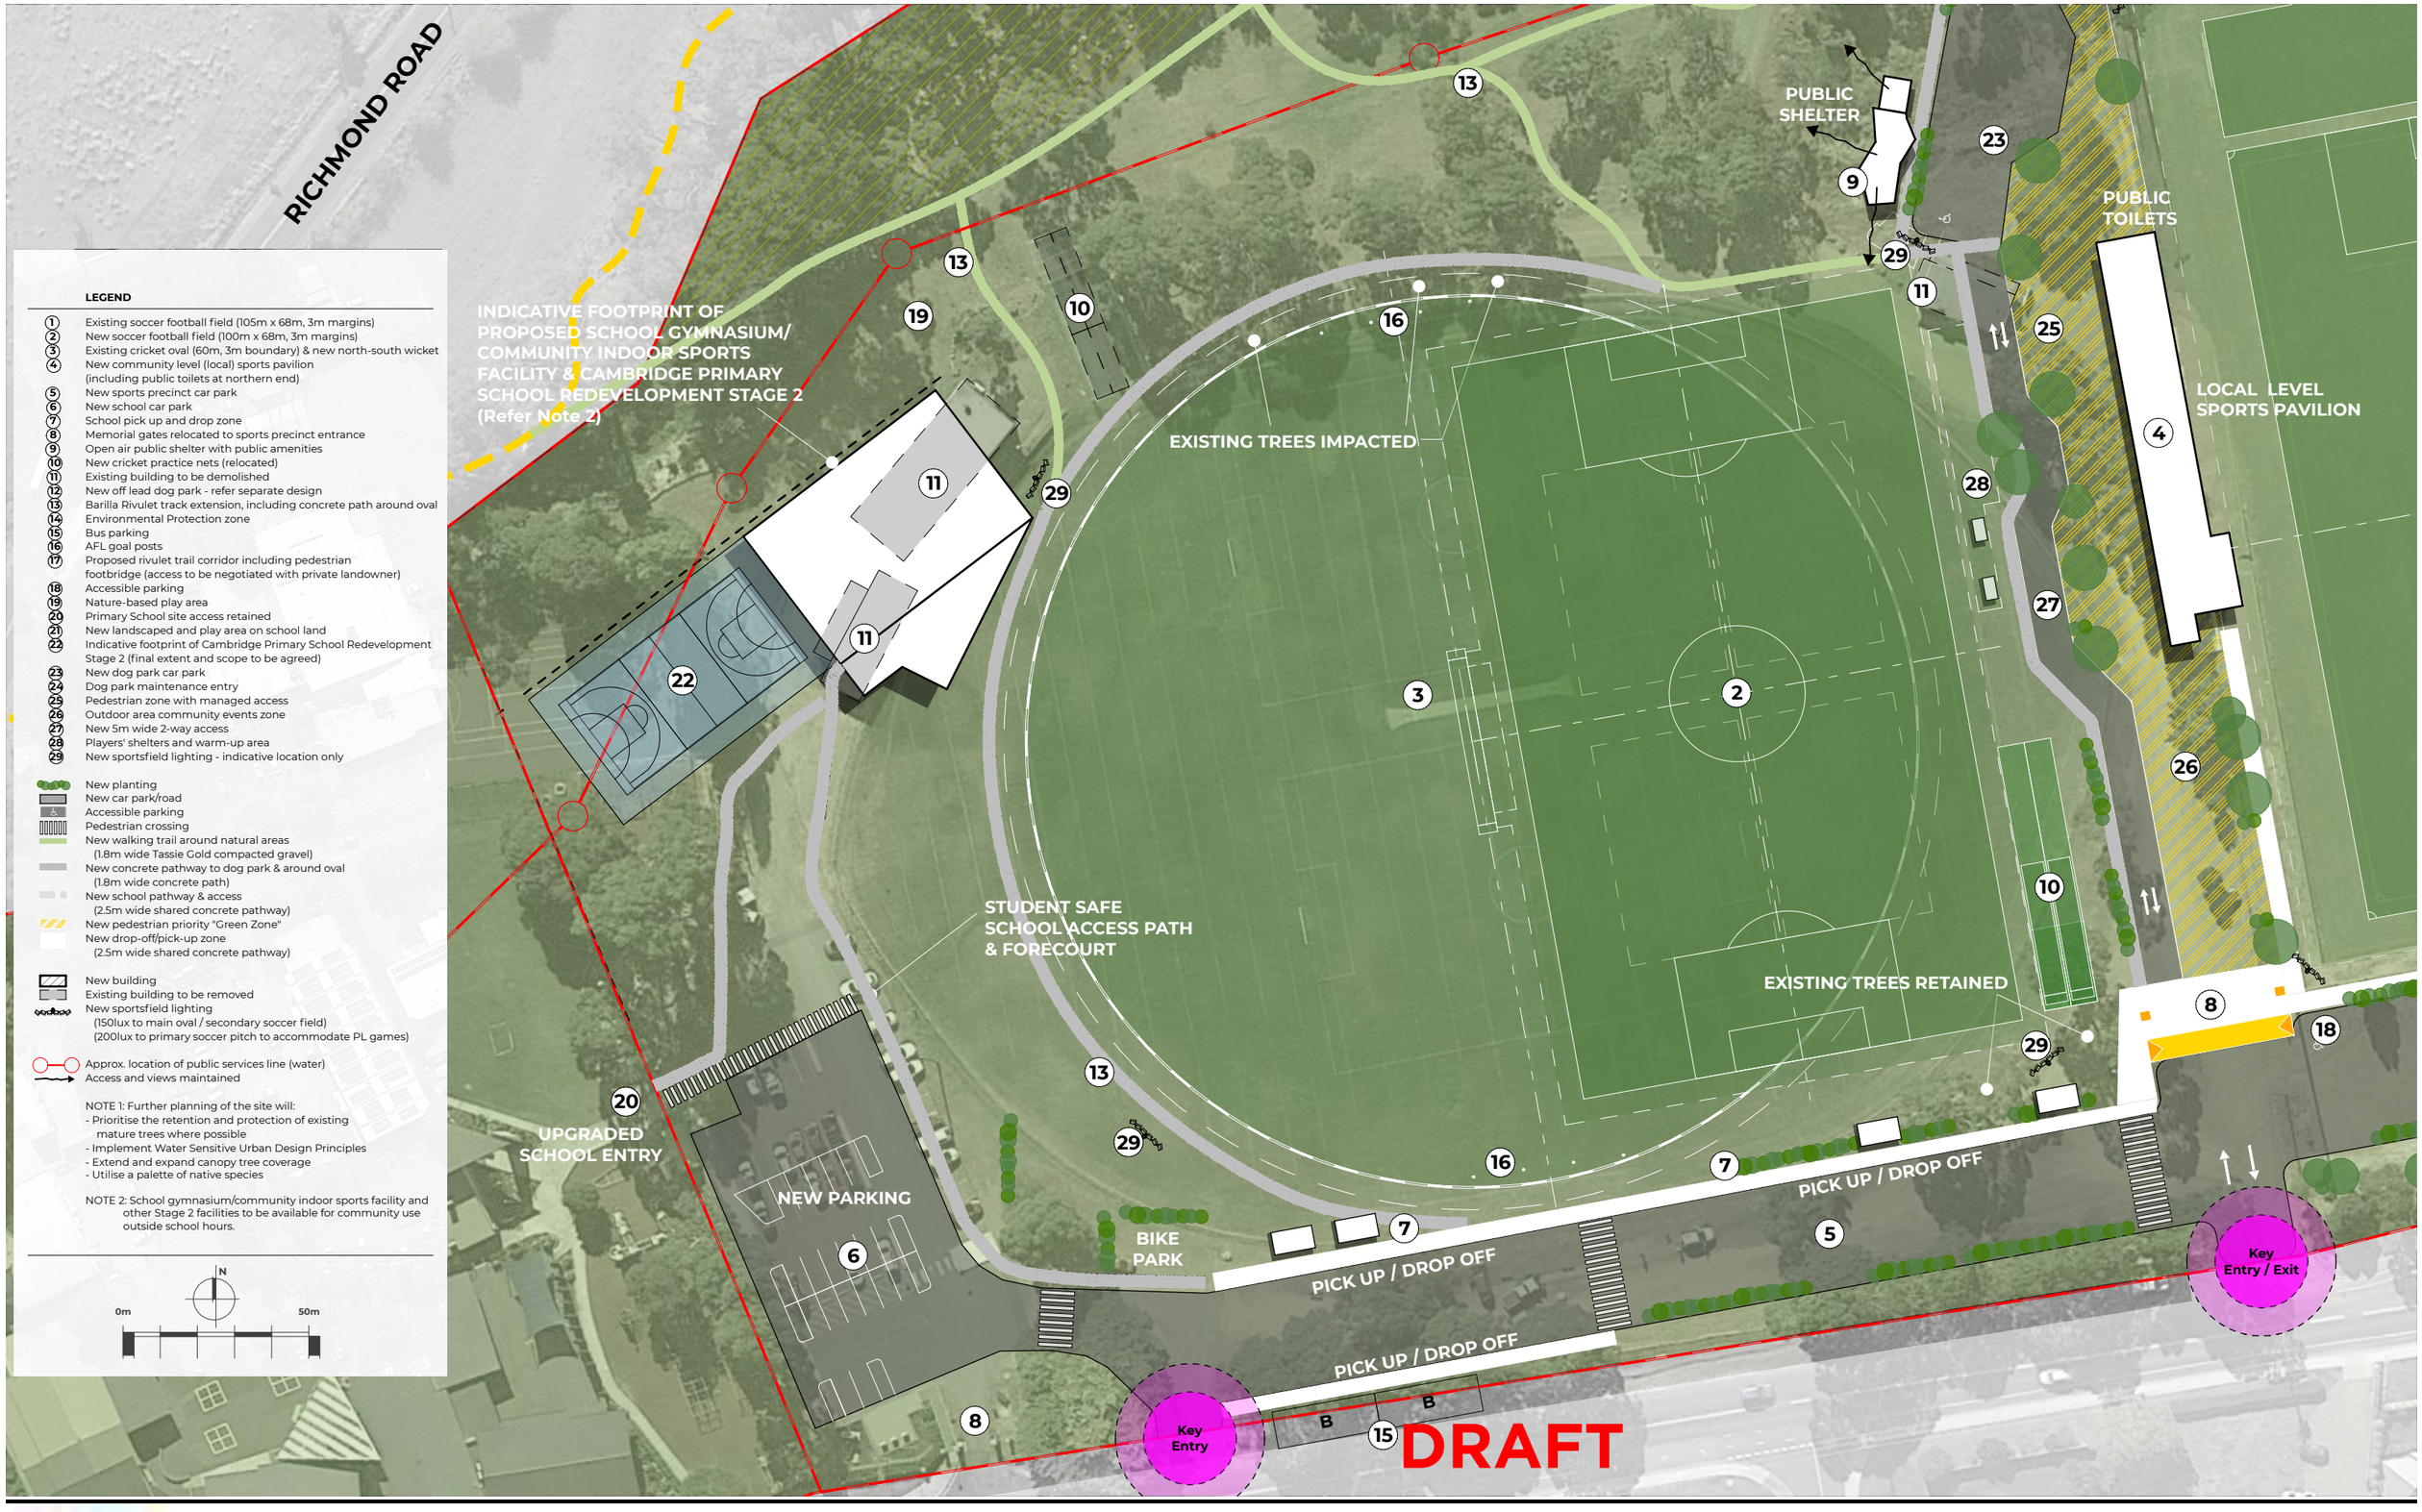

LEGEND

1. Existing soccer football field (105m x 68m, 3m margins)
2. New soccer football field (100m x 68m, 3m margins)
3. Existing cricket oval (60m, 3m boundary) & new north-south wicket
4. New community level (local) sports pavilion (including public toilets at northern end)
5. New sports precinct car park
6. New school car park
7. School pick up and drop zone
8. Memorial gates relocated to sports precinct entrance
9. Open air public shelter with public amenities
10. New cricket practice nets (relocated)
11. Existing building to be demolished
12. New off lead dog park - refer separate design
13. Barilla Rivulet track extension, including concrete path around oval
14. Environmental Protection zone
15. Bus parking
16. AFL goal posts
17. Proposed rivulet trail corridor including pedestrian footbridge (access to be negotiated with private landowner)
18. Accessible parking
19. Nature-based play area
20. Primary School site access retained
21. New landscaped and play area on school land
22. Indicative footprint of Cambridge Primary School Redevelopment Stage 2 (final extent and scope to be agreed)
23. New dog park car park
24. Dog park maintenance entry
25. Pedestrian zone with managed access
26. Outdoor area community events zone
27. New 5m wide 2-way access
28. Players' shelters and warm-up area
29. New sportsfield lighting - indicative location only

- New planting
- New car park/road
- Accessible parking
- Pedestrian crossing
- New walking trail around natural areas (1.8m wide Tassie Gold compacted gravel)
- New concrete pathway to dog park & around oval (1.8m wide concrete path)
- New school pathway & access (2.5m wide shared concrete pathway)
- New pedestrian priority "Green Zone"
- New drop-off/pick-up zone (2.5m wide shared concrete pathway)
- New building
- Existing building to be removed
- New sportsfield lighting (150lux to main oval / secondary soccer field) (200lux to primary soccer pitch to accommodate PL games)
- Approx. location of public services line (water)
- Access and views maintained

NOTE 1: Further planning of the site will:
- Prioritise the retention and protection of existing mature trees where possible
- Implement Water Sensitive Urban Design Principles
- Extend and expand canopy tree coverage
- Utilise a palette of native species

NOTE 2: School gymnasium/community indoor sports facility and other Stage 2 facilities to be available for community use outside school hours.

N

0m 50m

CAMBRIDGE MEMORIAL OVAL MASTER PLAN

MASTER PLAN - PRELIMINARY CONCEPT PC01

Project No.: 24678

Client: CITY OF CLARENCE

Location: CAMBRIDGE OVAL CAMBRIDGE ROAD CAMBRIDGE TASMAINIA 7170 AUSTRALIA

RevID	Description	Date	Chk.	Auth.
B	ISSUE FOR COUNCIL MEETING	04-02-2025	DG	DG
A	ISSUE FOR REVIEW	29-11-2024	DG	DG

Name: CAMBRIDGE MEMORIAL OVAL MASTERPLAN - OVAL REDEVELOPMENT

Date: Tuesday, 4 February 2025 Scale: 1:400 @ A1 / 1:800 @ A3

Sheet / Revision: MP_ 1.1/B