
SITE PLAN

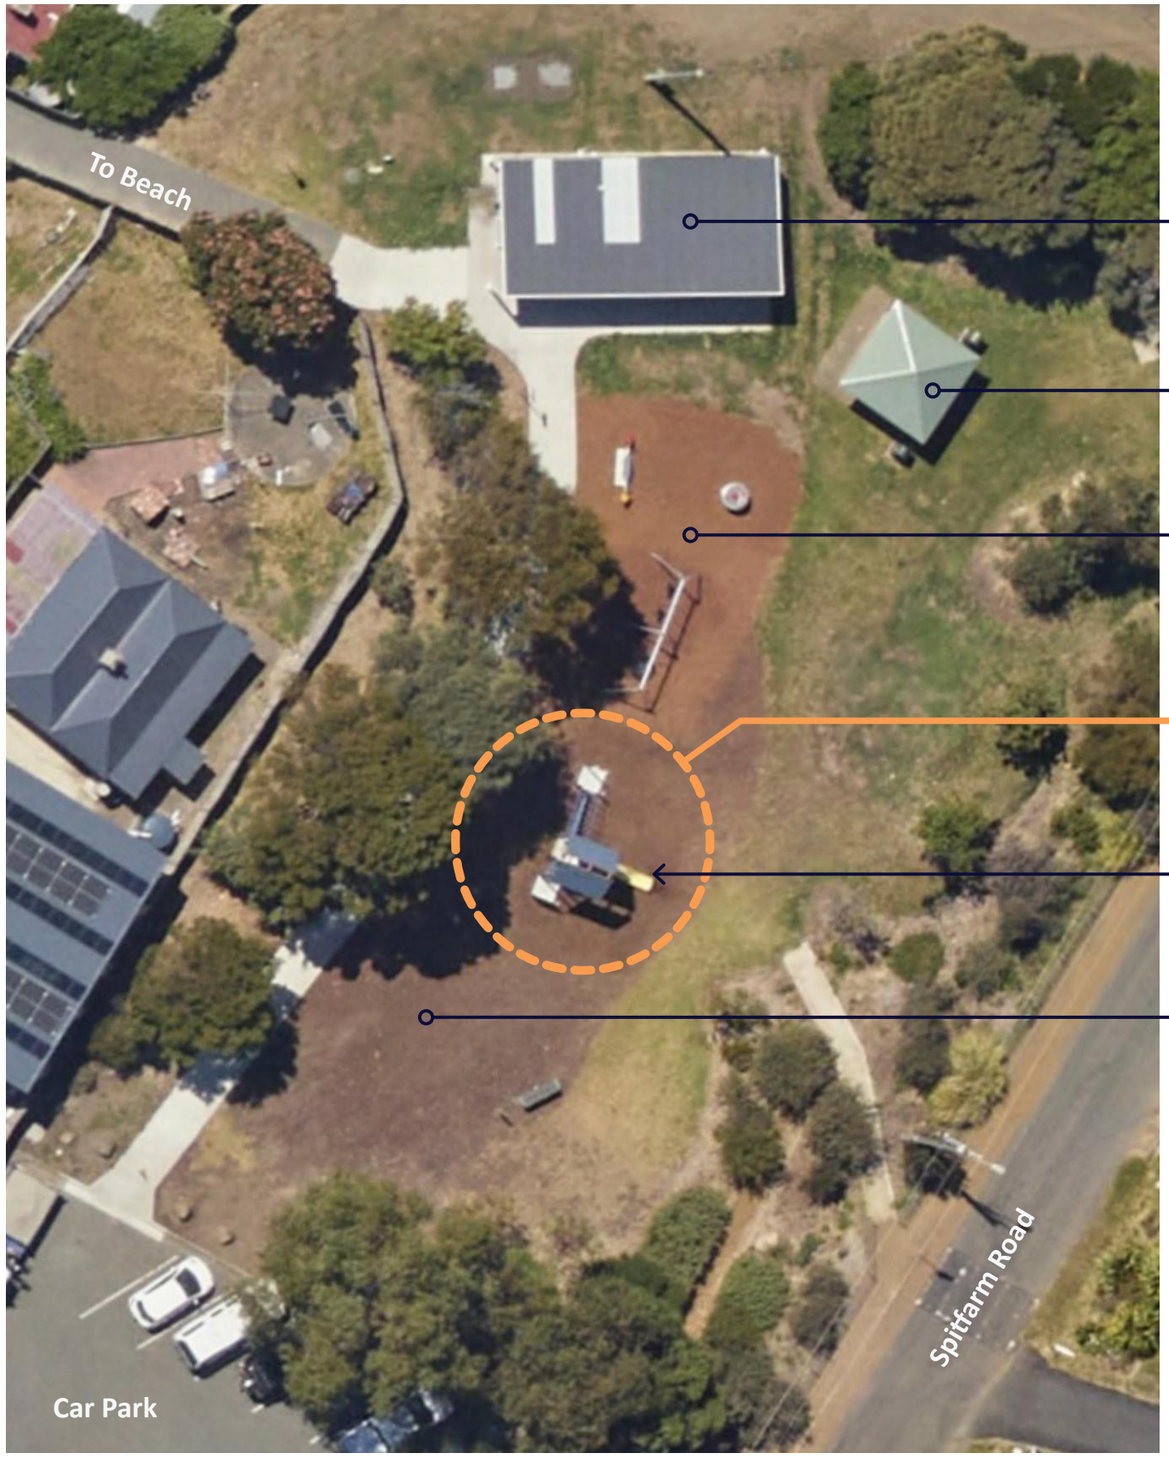

New public toilets and BBQ area

Existing picnic shelter to be retained

Recently installed new play equipment including double swing bay, see saw rocker and spinner

Approximate area (dashed) for installation of new play equipment combination unit

Existing play equipment combination unit to be removed

Future works: excess mulch to be removed and replaced with grass

SITE PHOTOS



Image 1. Recently installed swings, spinner and see saw.



Image 2. Existing combination play unit to be removed.

PROJECT BACKGROUND

The combination play unit in Opossum Bay Park has reached the end of its useful life and is due for renewal. The current unit provides local level play for all ages with play panels, a tunnel and easy step access to a slide for young children. Recently removed sections of monkey bars and a climbing net provided more challenging play for older kids. The proposal is for the new combination play unit to provide similar play experiences for kids of all ages and abilities.

Council officers have selected two options for the new combination play unit and are seeking feedback from the local community to guide the selection of the preferred design.

OPOSSUM BAY PARK

Play Equipment Renewal Project - Site Plan

May 2025
2 Spitfarm Road, Opossum Bay
Community Consultation

City of Clarence